BUCKEYE WATER DISTRICT NO. 50, INC.
EXISTING SYSTEM - SEPTEMBER 2013

PREPARED BY:

MEYER, MEYER, LaCROIX and HIXSON
ENGINEERS & LAND SURVEYORS
ALEXANDRIA, LOUISIANA

MMLH
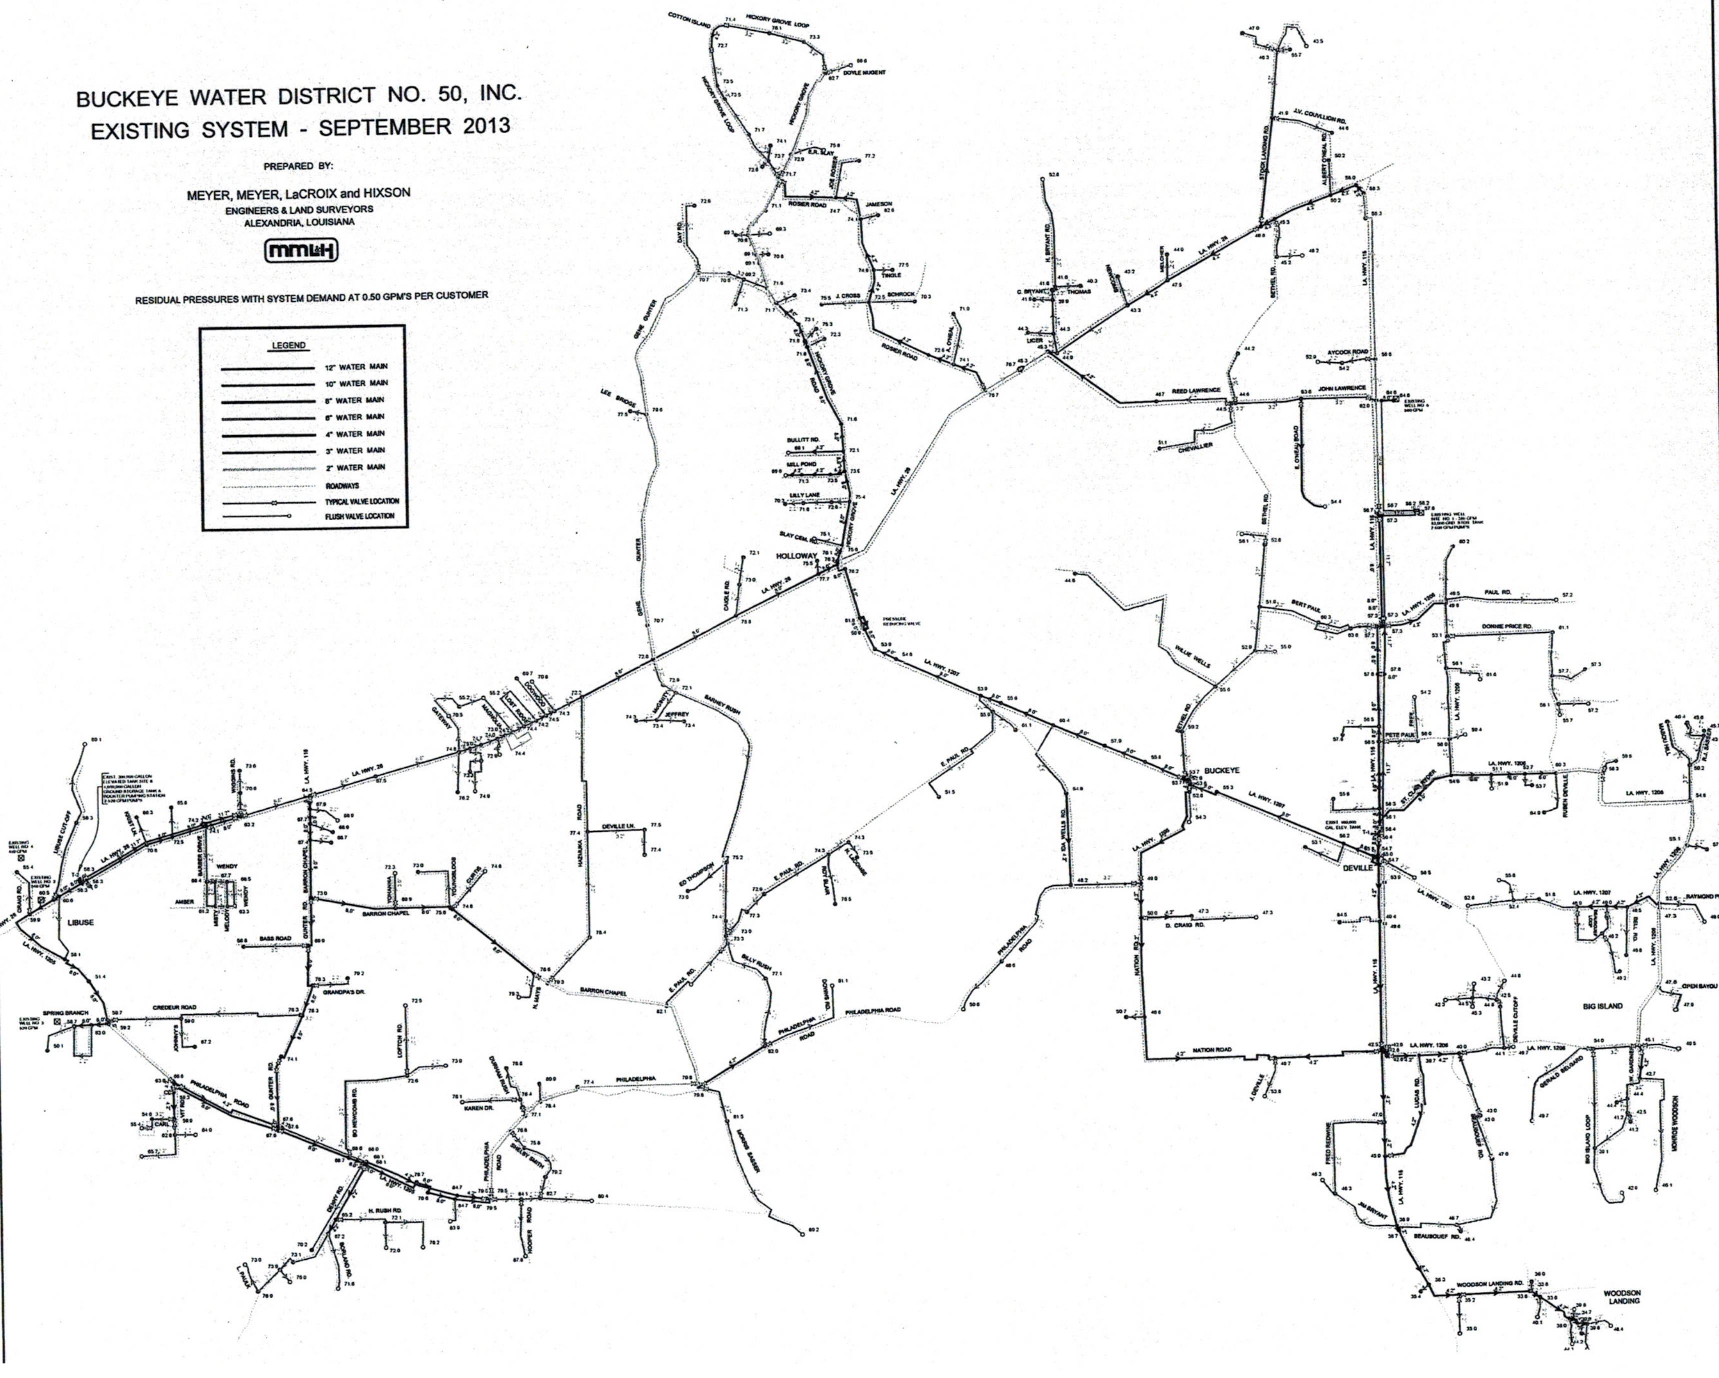
RESIDUAL PRESSURES WITH SYSTEM DEMAND AT 0.50 GPM'S PER CUSTOMER